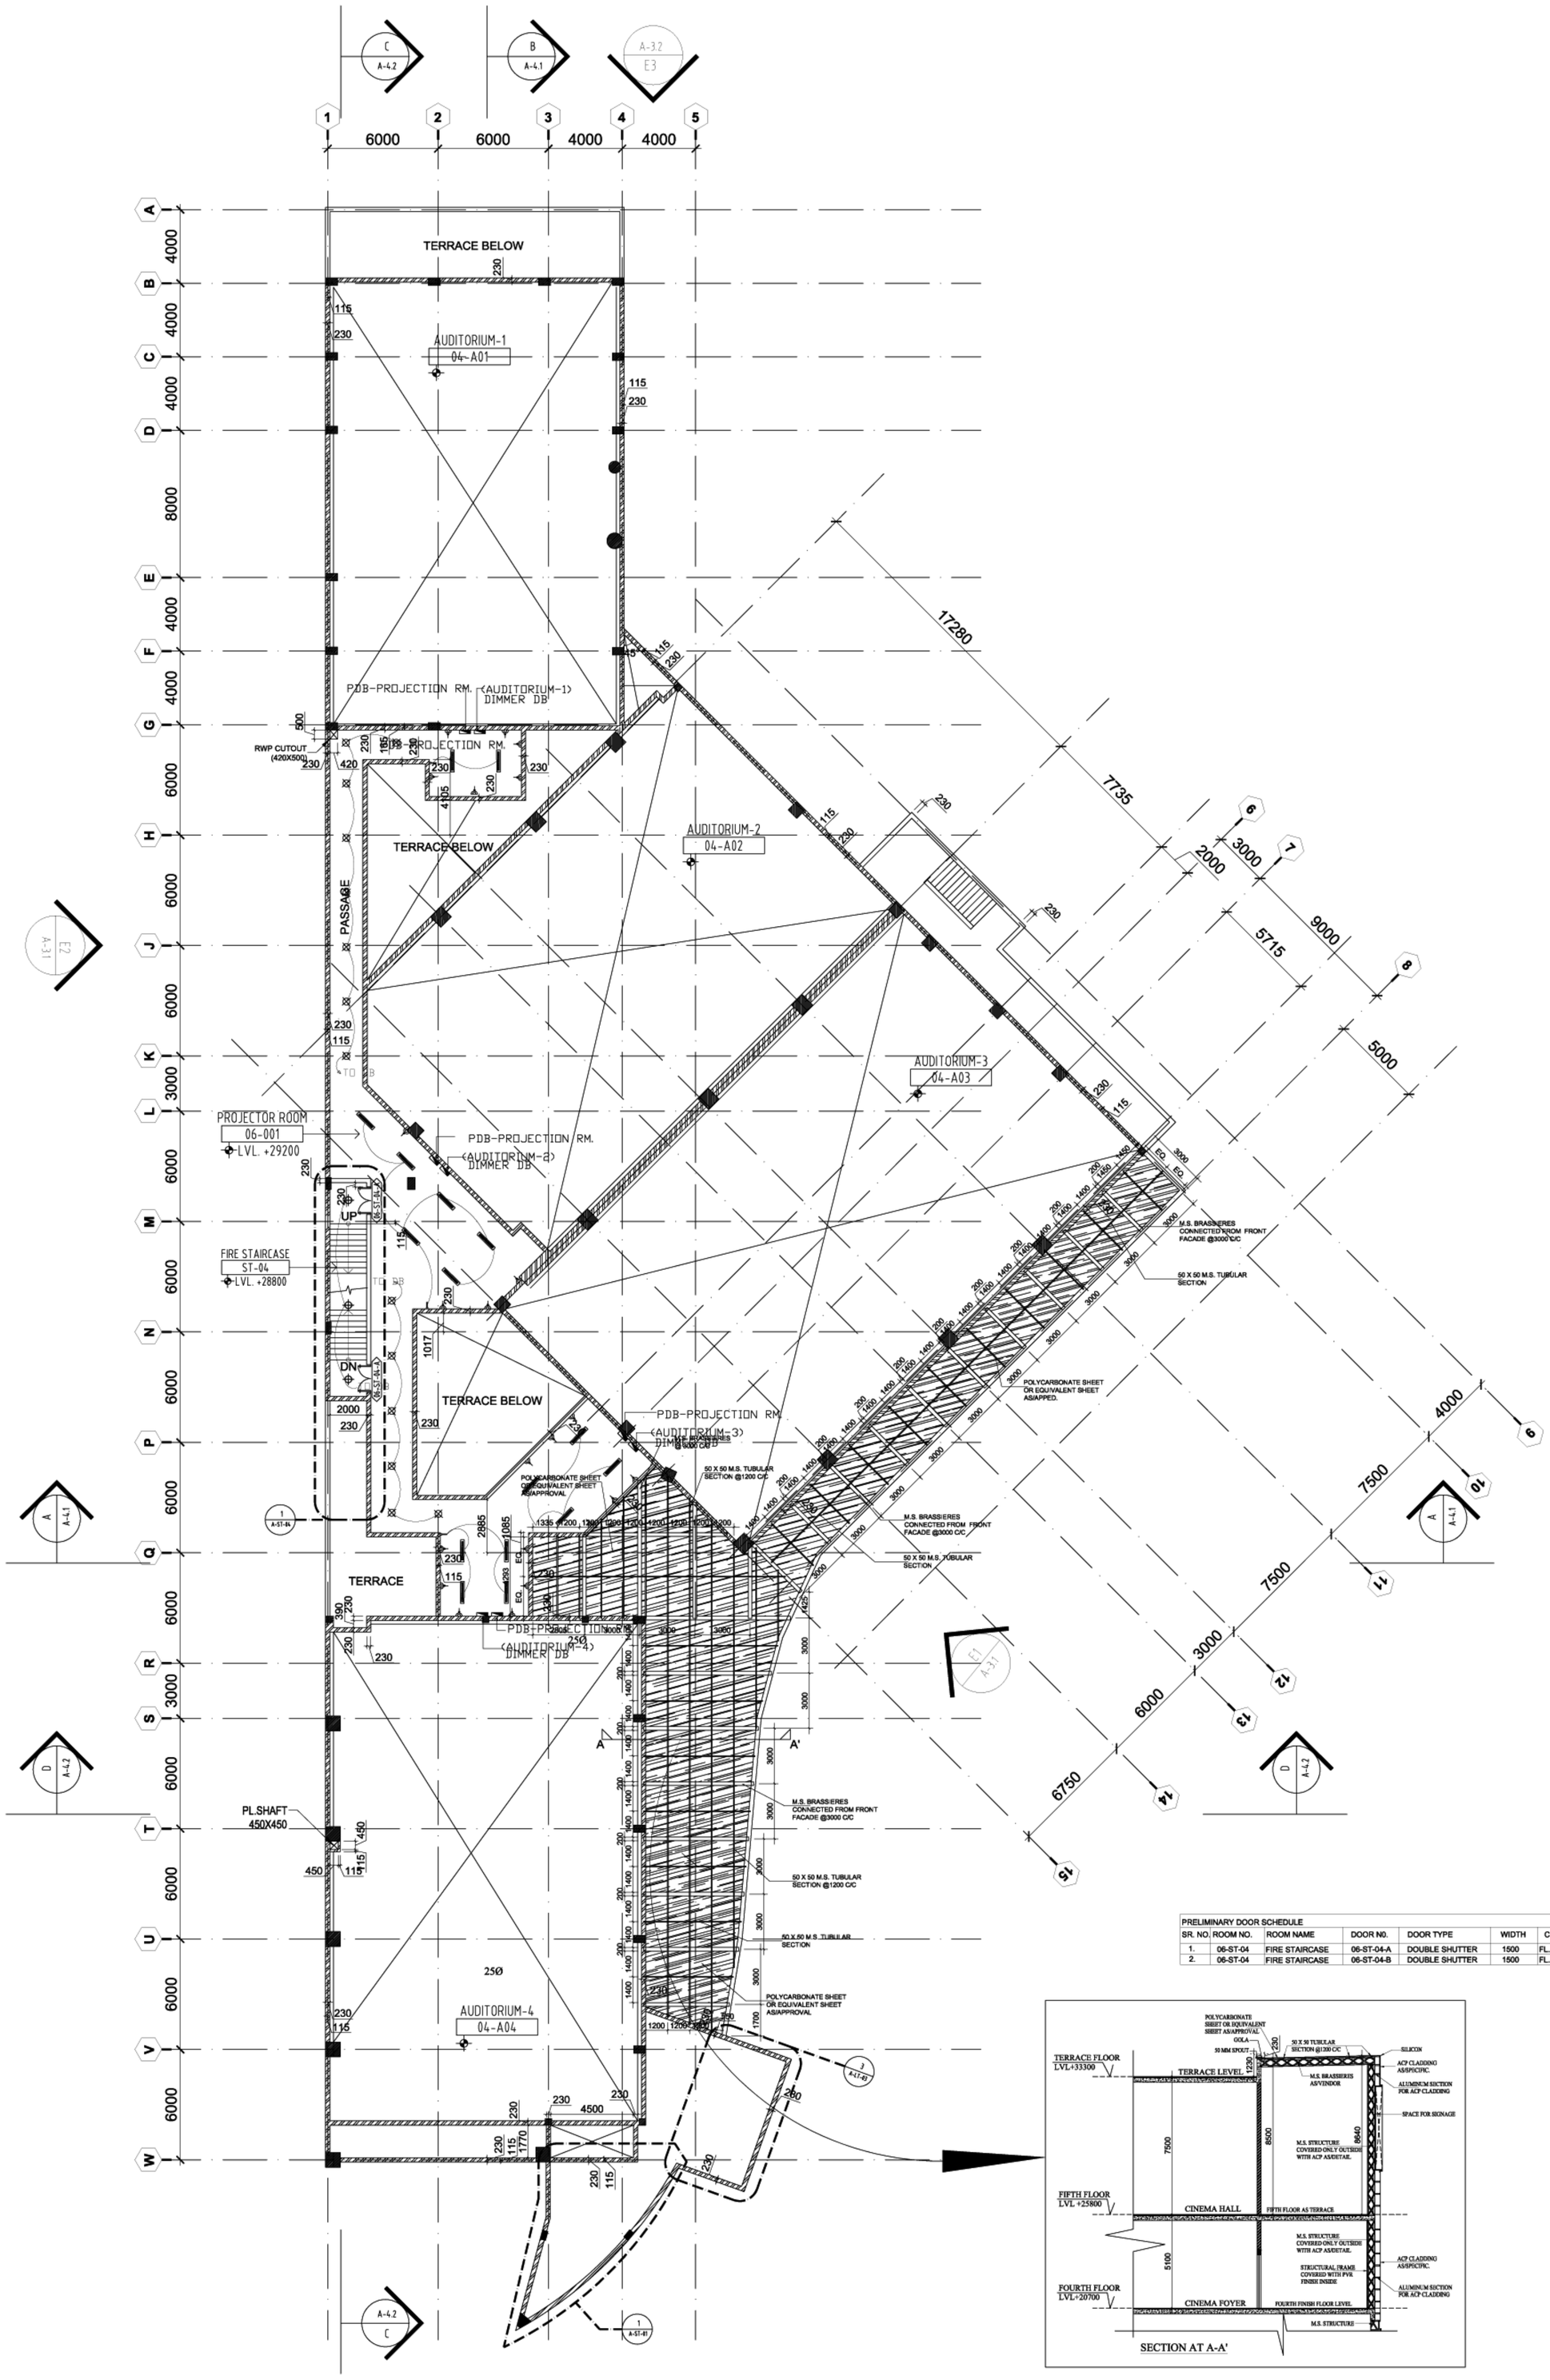

PRELIMINARY DOOR SCHEDULE

SR. NO.	ROOM NO.	ROOM NAME	DOOR NO.	DOOR TYPE	WIDTH	CILL	LINTEL
1.	06-ST-04	FIRE STAIRCASE	06-ST-04-A	DOUBLE SHUTTER	1500	FL. FINISH	2100
2.	06-ST-04	FIRE STAIRCASE	06-ST-04-B	DOUBLE SHUTTER	1500	FL. FINISH	2100

DESIGNER

DESIGN STUDIO
MBD Group

T : +91-11-30912341/350 F : +91-11-23319471
www.mbdgroup.com
email : mbddesigns@gmail.com

PROJECT

MBD NEOPOLIS JALANDHAR

DRAWING TITLE

SIXTH FLOOR PLAN

DRAWN BY	RAWAT
CHECKED BY	T.MISHRA
SCALE	N.T.S.

REVISION

W
S
N
E