PRODUCED BY AN AUTODESK EDUCATIONAL PRODUCT

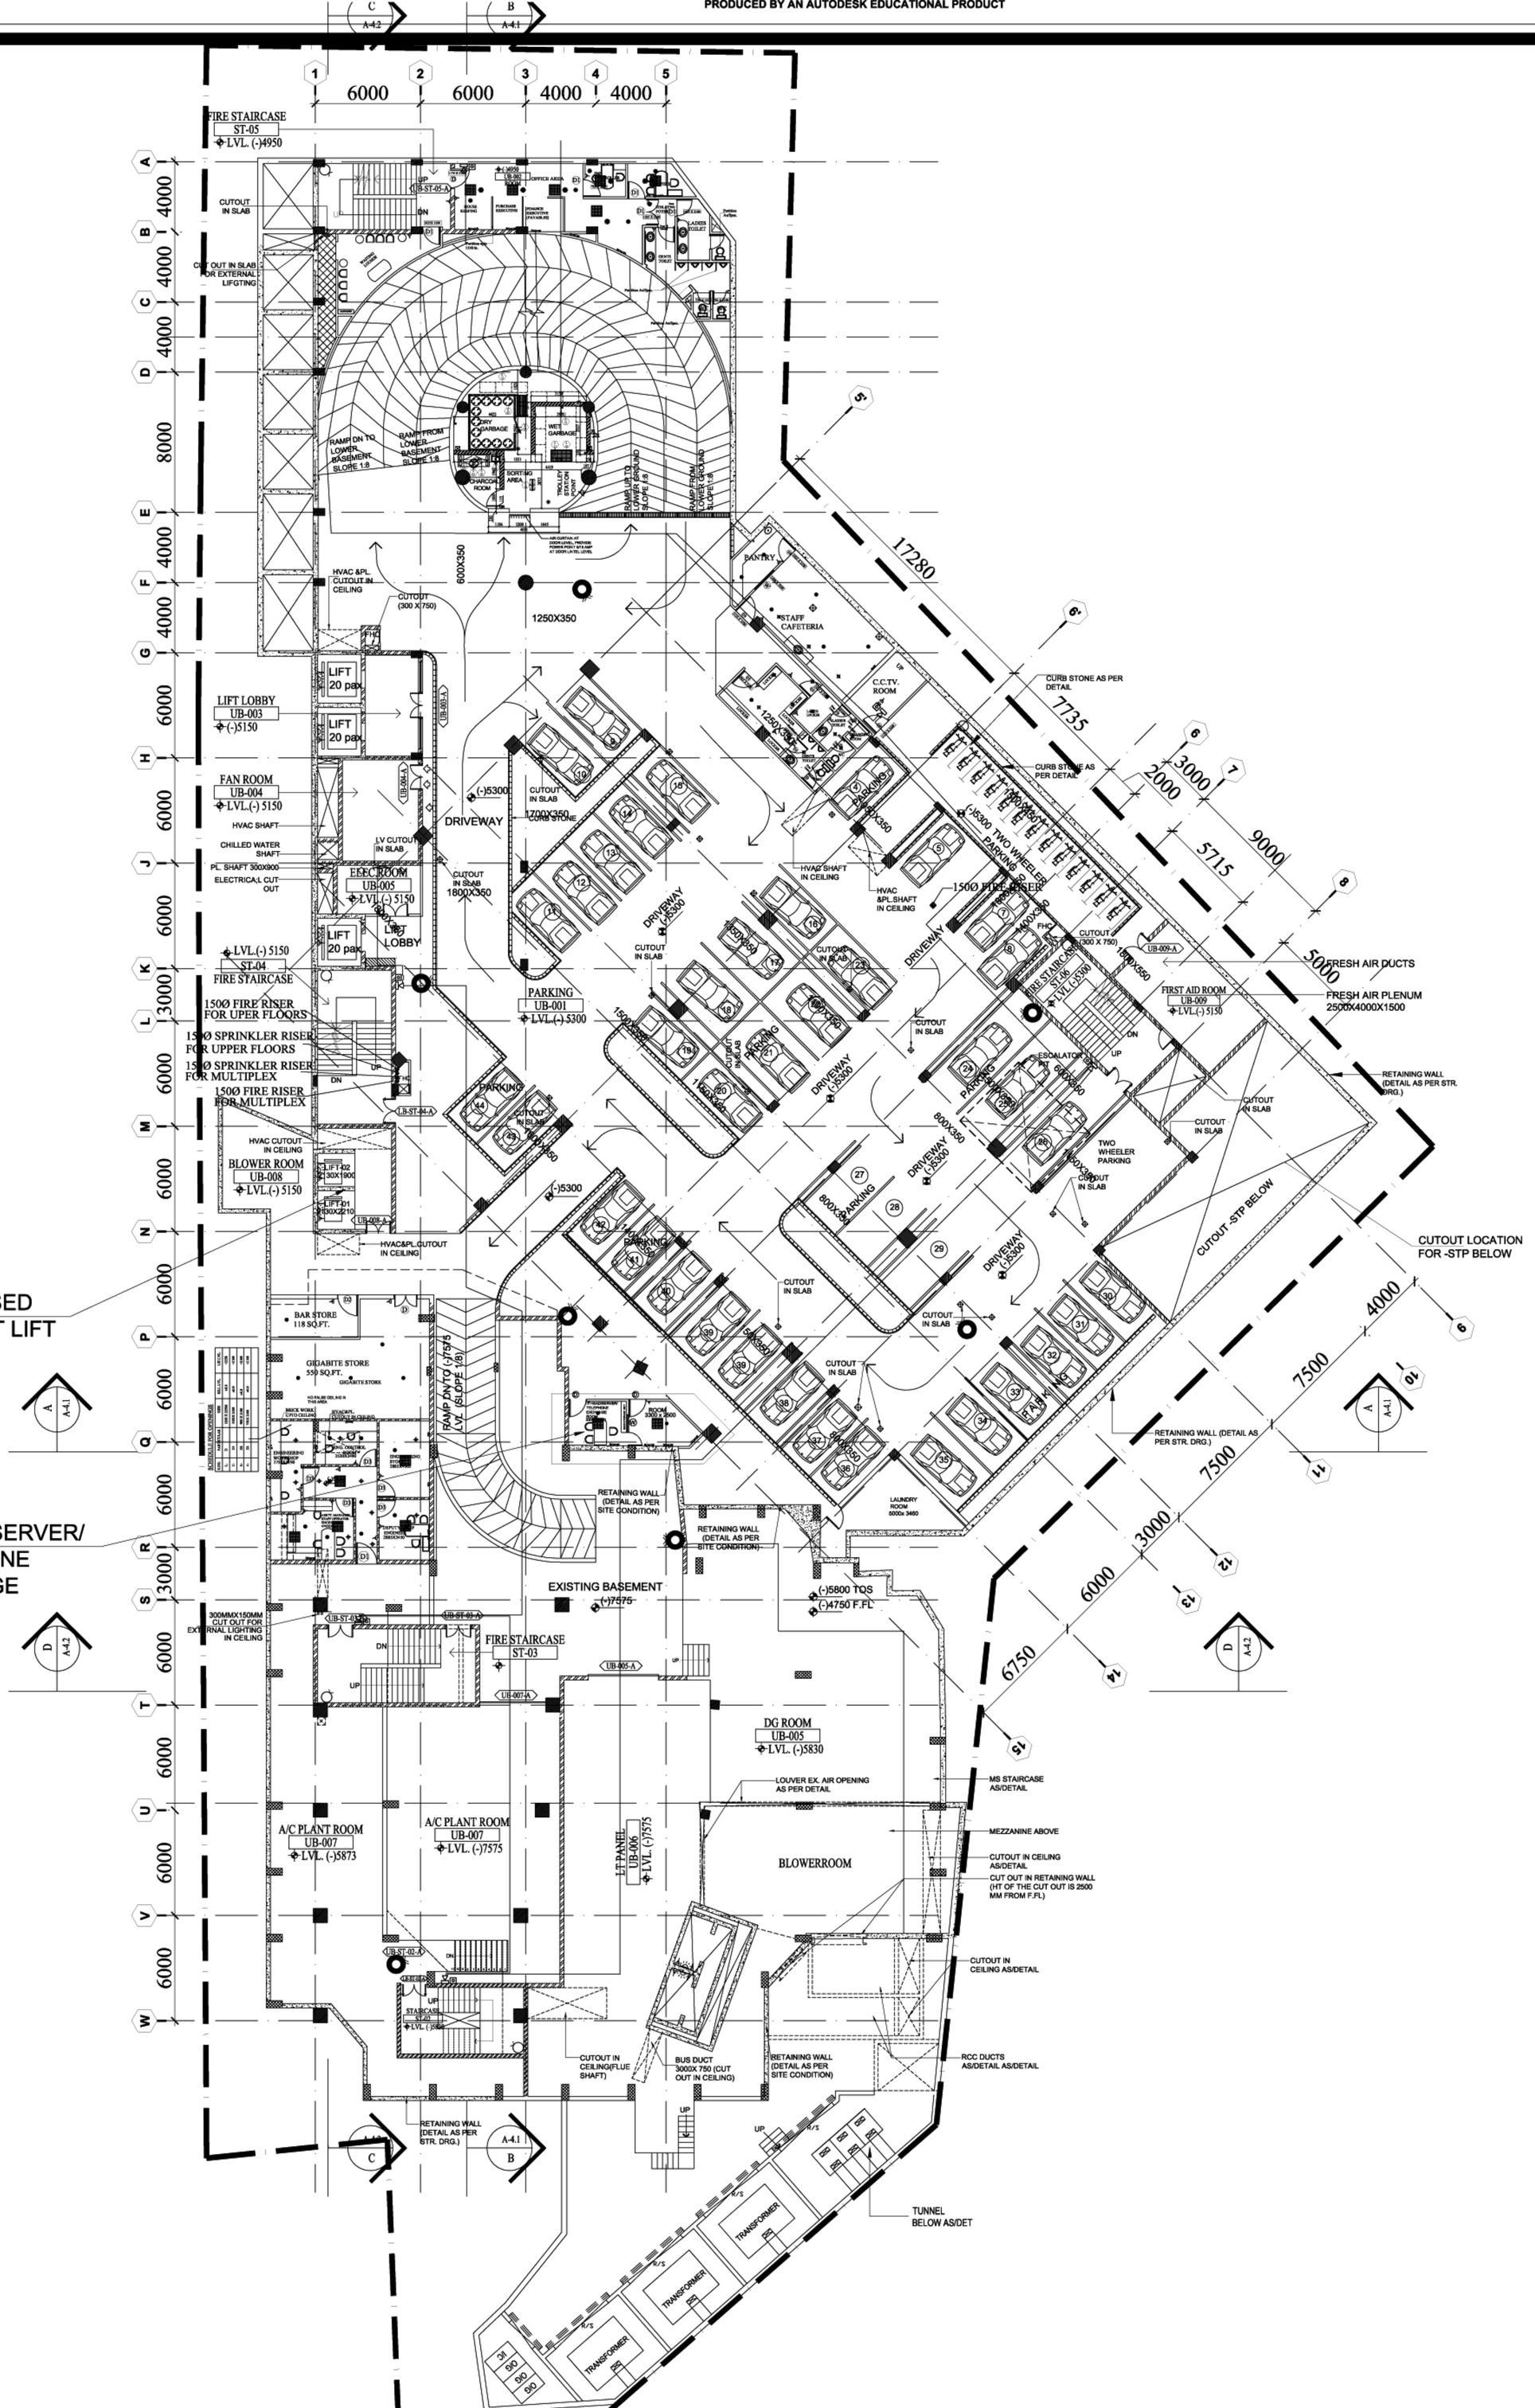

DESIGNER	DRAWING TITLE	REVISION	
DESIGN STUDIO MBD Group T : +91-11-30912341/350 F : +91-11-23319471 www.mbdgroup.com email : mbddesigns@gmail.com	UPPER BASEMENT FLOOR	17-11-2010,	EM LAYOUT PLAN
		29-12-2010	BMS PLAN
PROJECT			
MBD NEOPOLIS JALANDHAR	DRAWN BY: RAWAT CHECKED BY: T.MISHRA SCALE: N.T.S.		

PRODUCED BY AN AUTODESK EDUCATIONAL PRODUCT